REVISIONS		
DATE	NAME	LICENSE #
9-9-14	M. Wolfe, PLS	43254

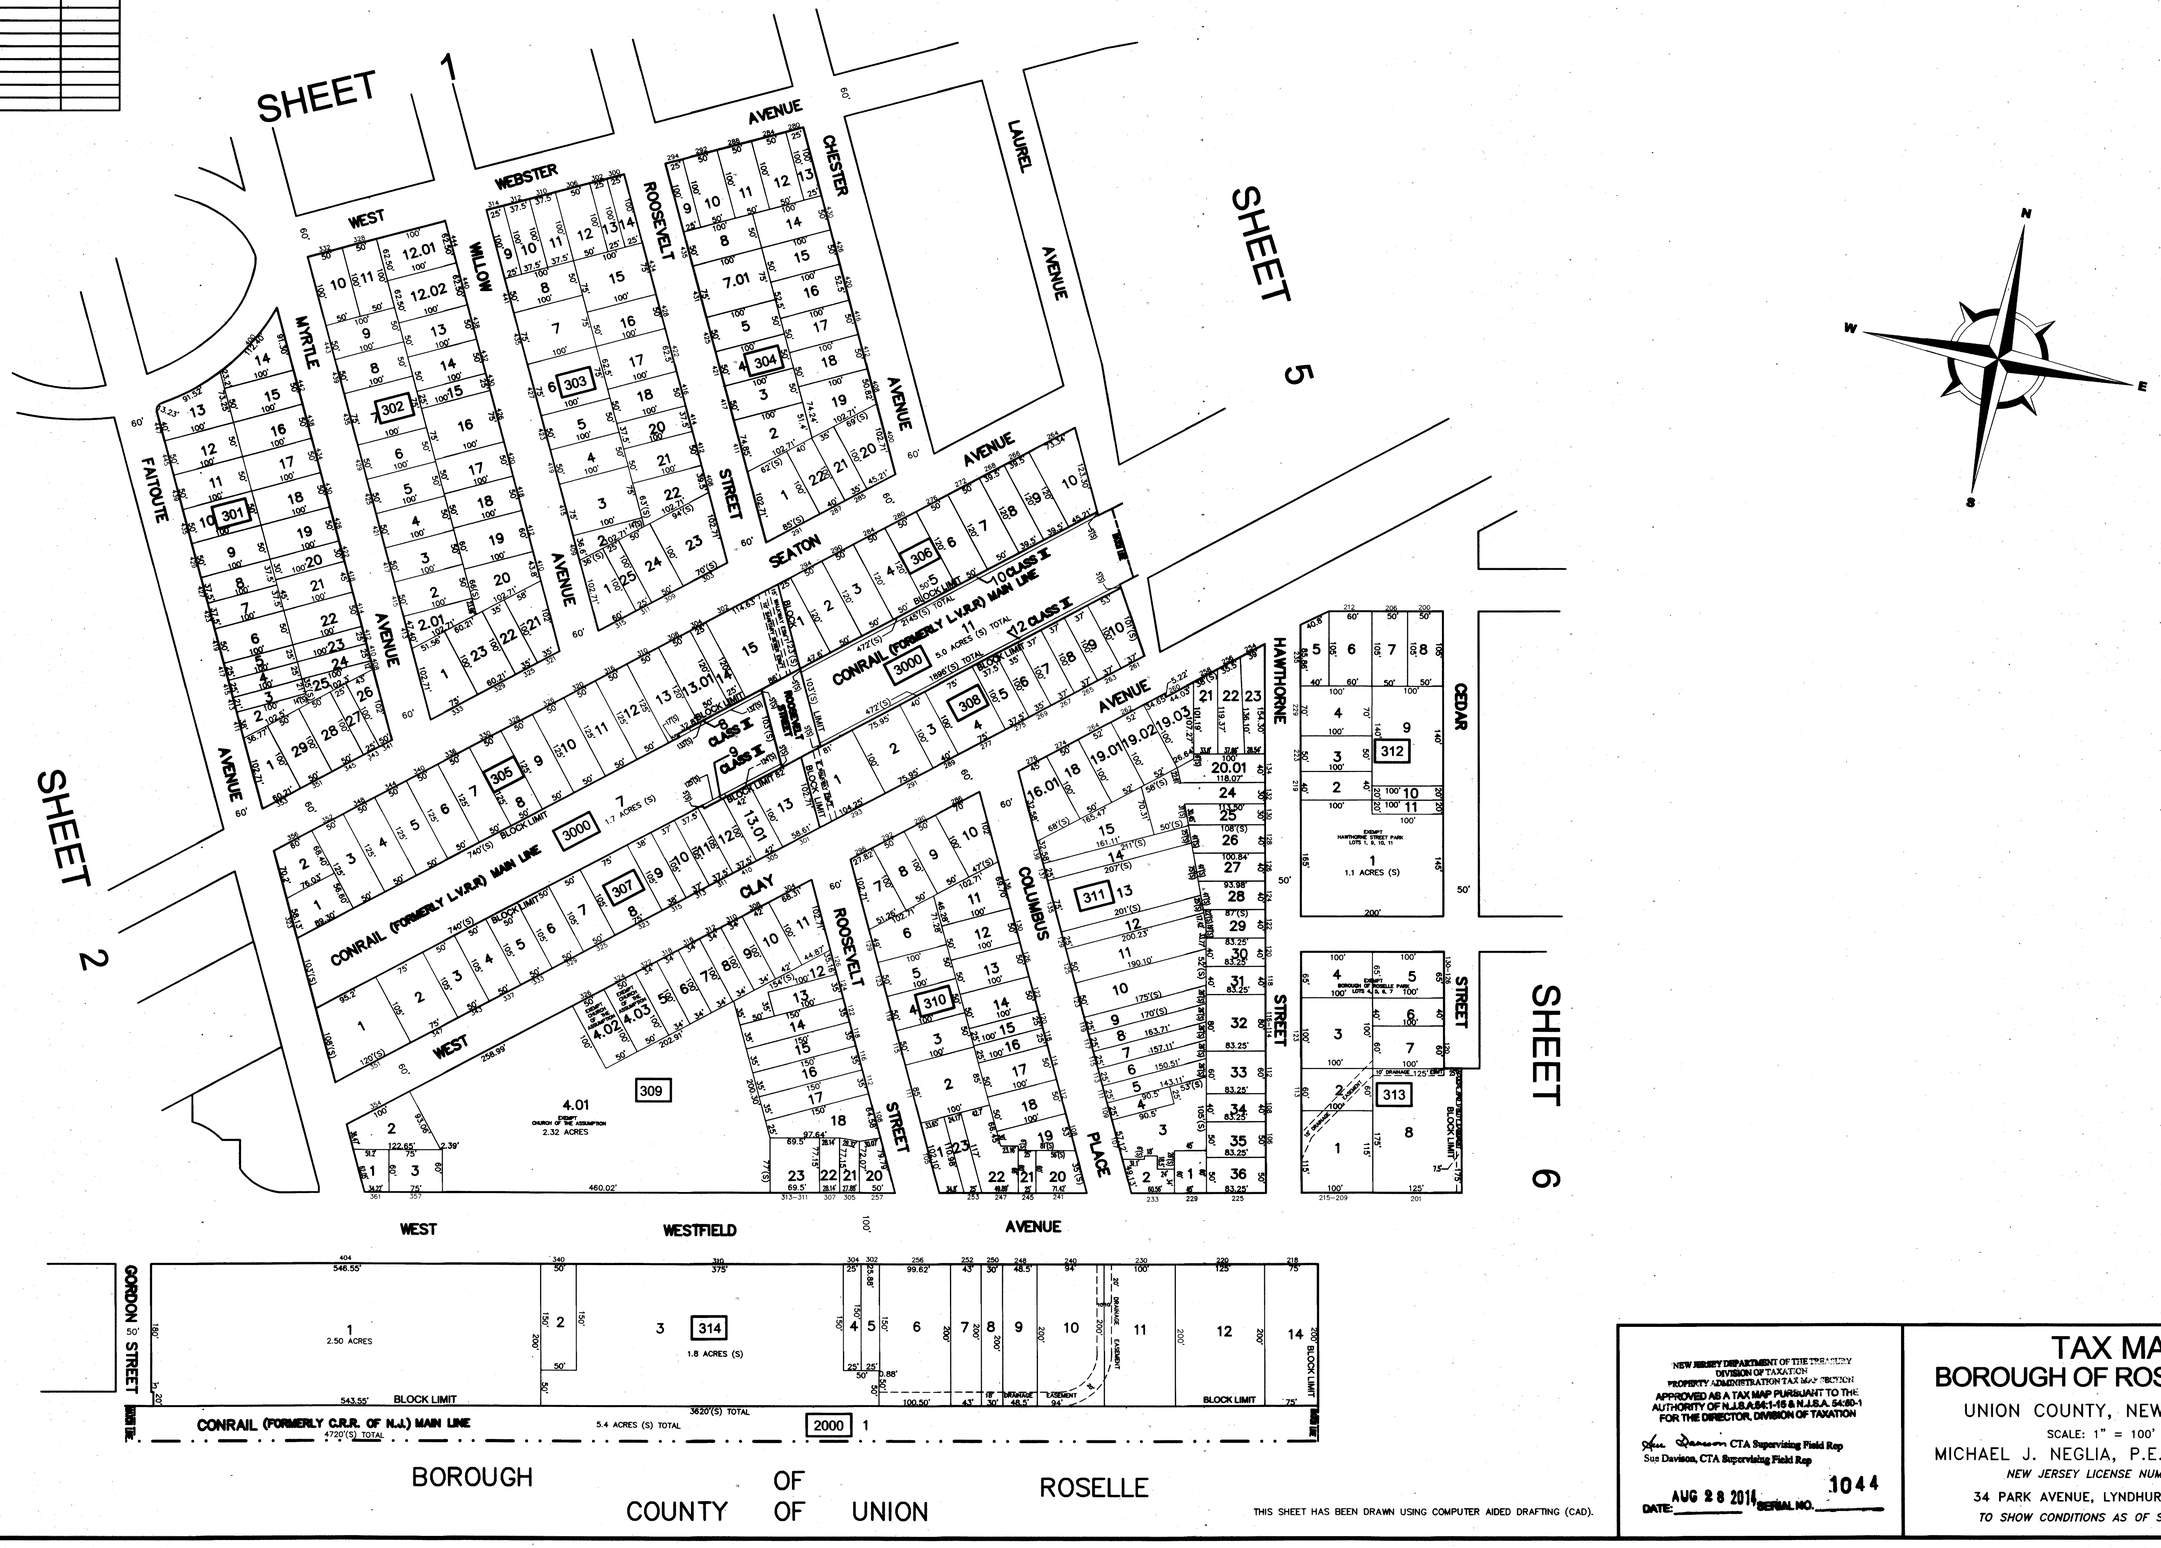

BOROUGH OF ROSELLE
COUNTY OF UNION

THIS SHEET HAS BEEN DRAWN USING COMPUTER AIDED DRAFTING (CAD).

NEW JERSEY DEPARTMENT OF THE TREASURY
DIVISION OF TAXATION
PROPERTY ADMINISTRATION/TAX MAP SECTION
APPROVED AS A TAX MAP PURSUANT TO THE AUTHORITY OF N.J.S.A.54:1-15 & N.J.S.A. 54:60-1 FOR THE DIRECTOR, DIVISION OF TAXATION

Sue Davison CTA Supervising Field Rep
Sue Davison, CTA Supervising Field Rep

DATE: AUG 28 2014 SERIAL NO. 1044

TAX MAP
BOROUGH OF ROSELLE PARK

UNION COUNTY, NEW JERSEY

SCALE: 1" = 100'

MICHAEL J. NEGLIA, P.E. P.L.S. P.P.
NEW JERSEY LICENSE NUMBER 38604
34 PARK AVENUE, LYNDHURST NEW JERSEY

TO SHOW CONDITIONS AS OF SEPTEMBER 1, 2013